


Line Data Table		
Line #	Direction	Length
L1	S 88°40'29" E	166.33'
L2	S 37°48'50" W	383.53'
L3	S 50°07'40" E	403.52'
L4	N 52°10'34" W	842.08'
L5	N 88°48'34" W	897.38'
L6	N 1°03'21" E	60.00'
L7	S 88°43'11" E	551.24'
L8	N 0°56'50" E	145.62'
L9	N 16°16'32" E	180.53'
L10	S 88°43'11" E	187.41'
L11	N 0°54'02" E	506.95'
L12	S 87°05'04" E	240.35'
L13	N 2°24'18" E	462.28'
L14	N 59°18'40" E	230.89'
L15	S 80°12'28" E	60.48'
L16	S 89°04'34" E	879.95'
L17	S 36°08'44" E	26.03'
L18	S 89°04'34" E	335.28'
L19	N 88°54'19" W	0.04'
L20	N 89°04'34" W	1302.51'
L21	S 1°27'33" W	1314.42'

Curve Data Table						
Curve #	Delta	Radius	Length	Tangent	Chord Length	Chord Bearing
C1	160°36'08"	60.00'	168.18'	351.06'	118.28'	N 81°32'48" E
C2	9°34'58"	480.00'	80.28'	40.23'	80.19'	S 5°52'04" W

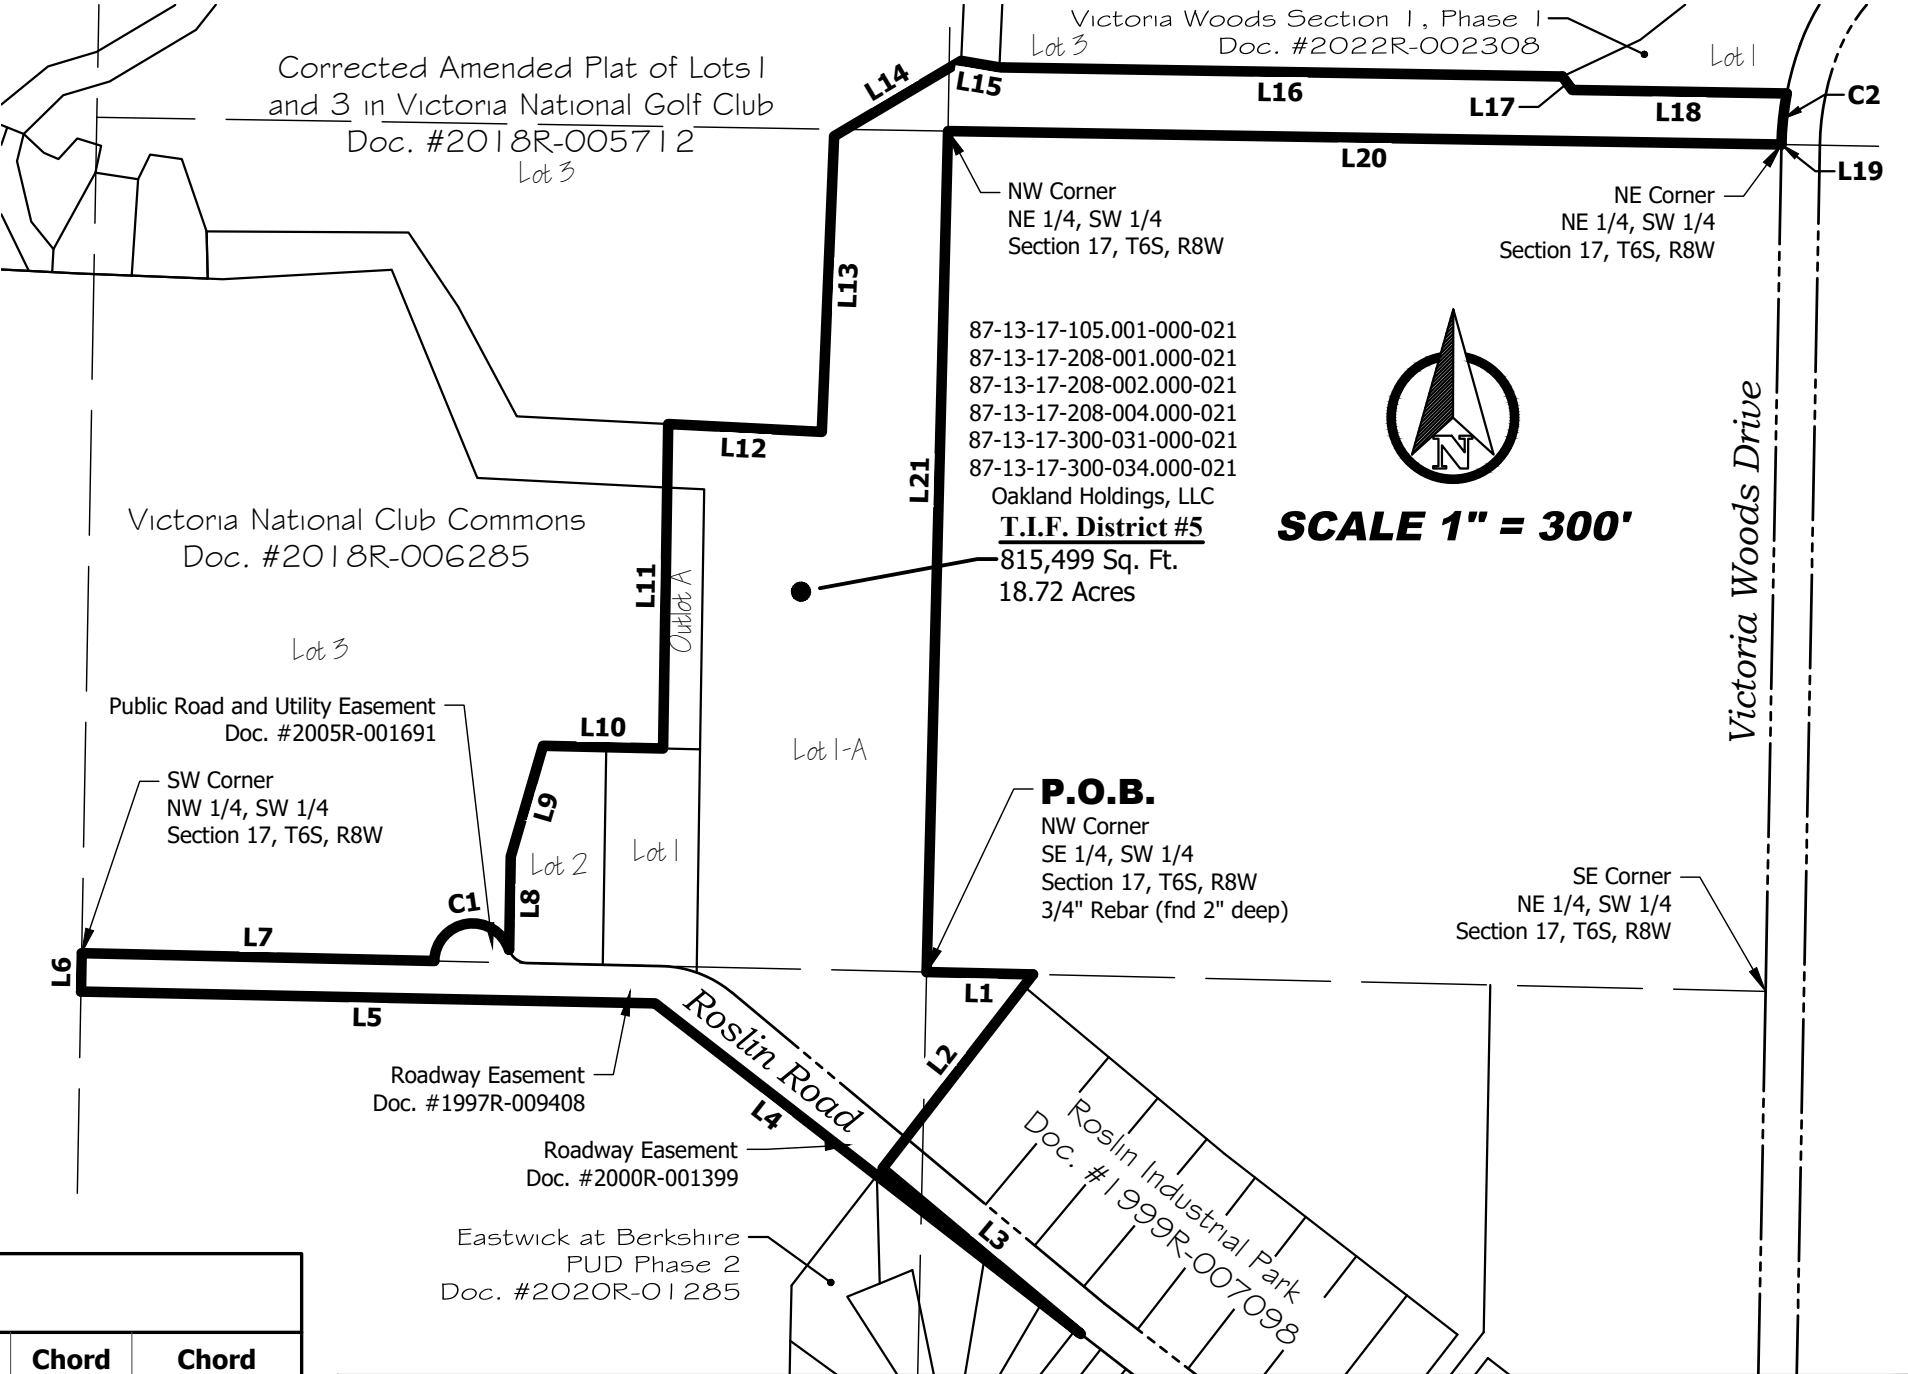

**MORLEY**
ARCHITECTS | ENGINEERS | SURVEYORS

4800 Rosebud Ln.
Newburgh, IN 47630
812.464.9585 Phone
812.464.2514 Fax
morleycorp.com

T.I.F. District #5
Town of Victoria Woods
Warrick County, Indiana

Designed By: B.A.S.	Job Number: 11139.4.003A
Drawn By: J.E.V.	Date: 9/22/2025
Filename: 11139 VW TIF 5	